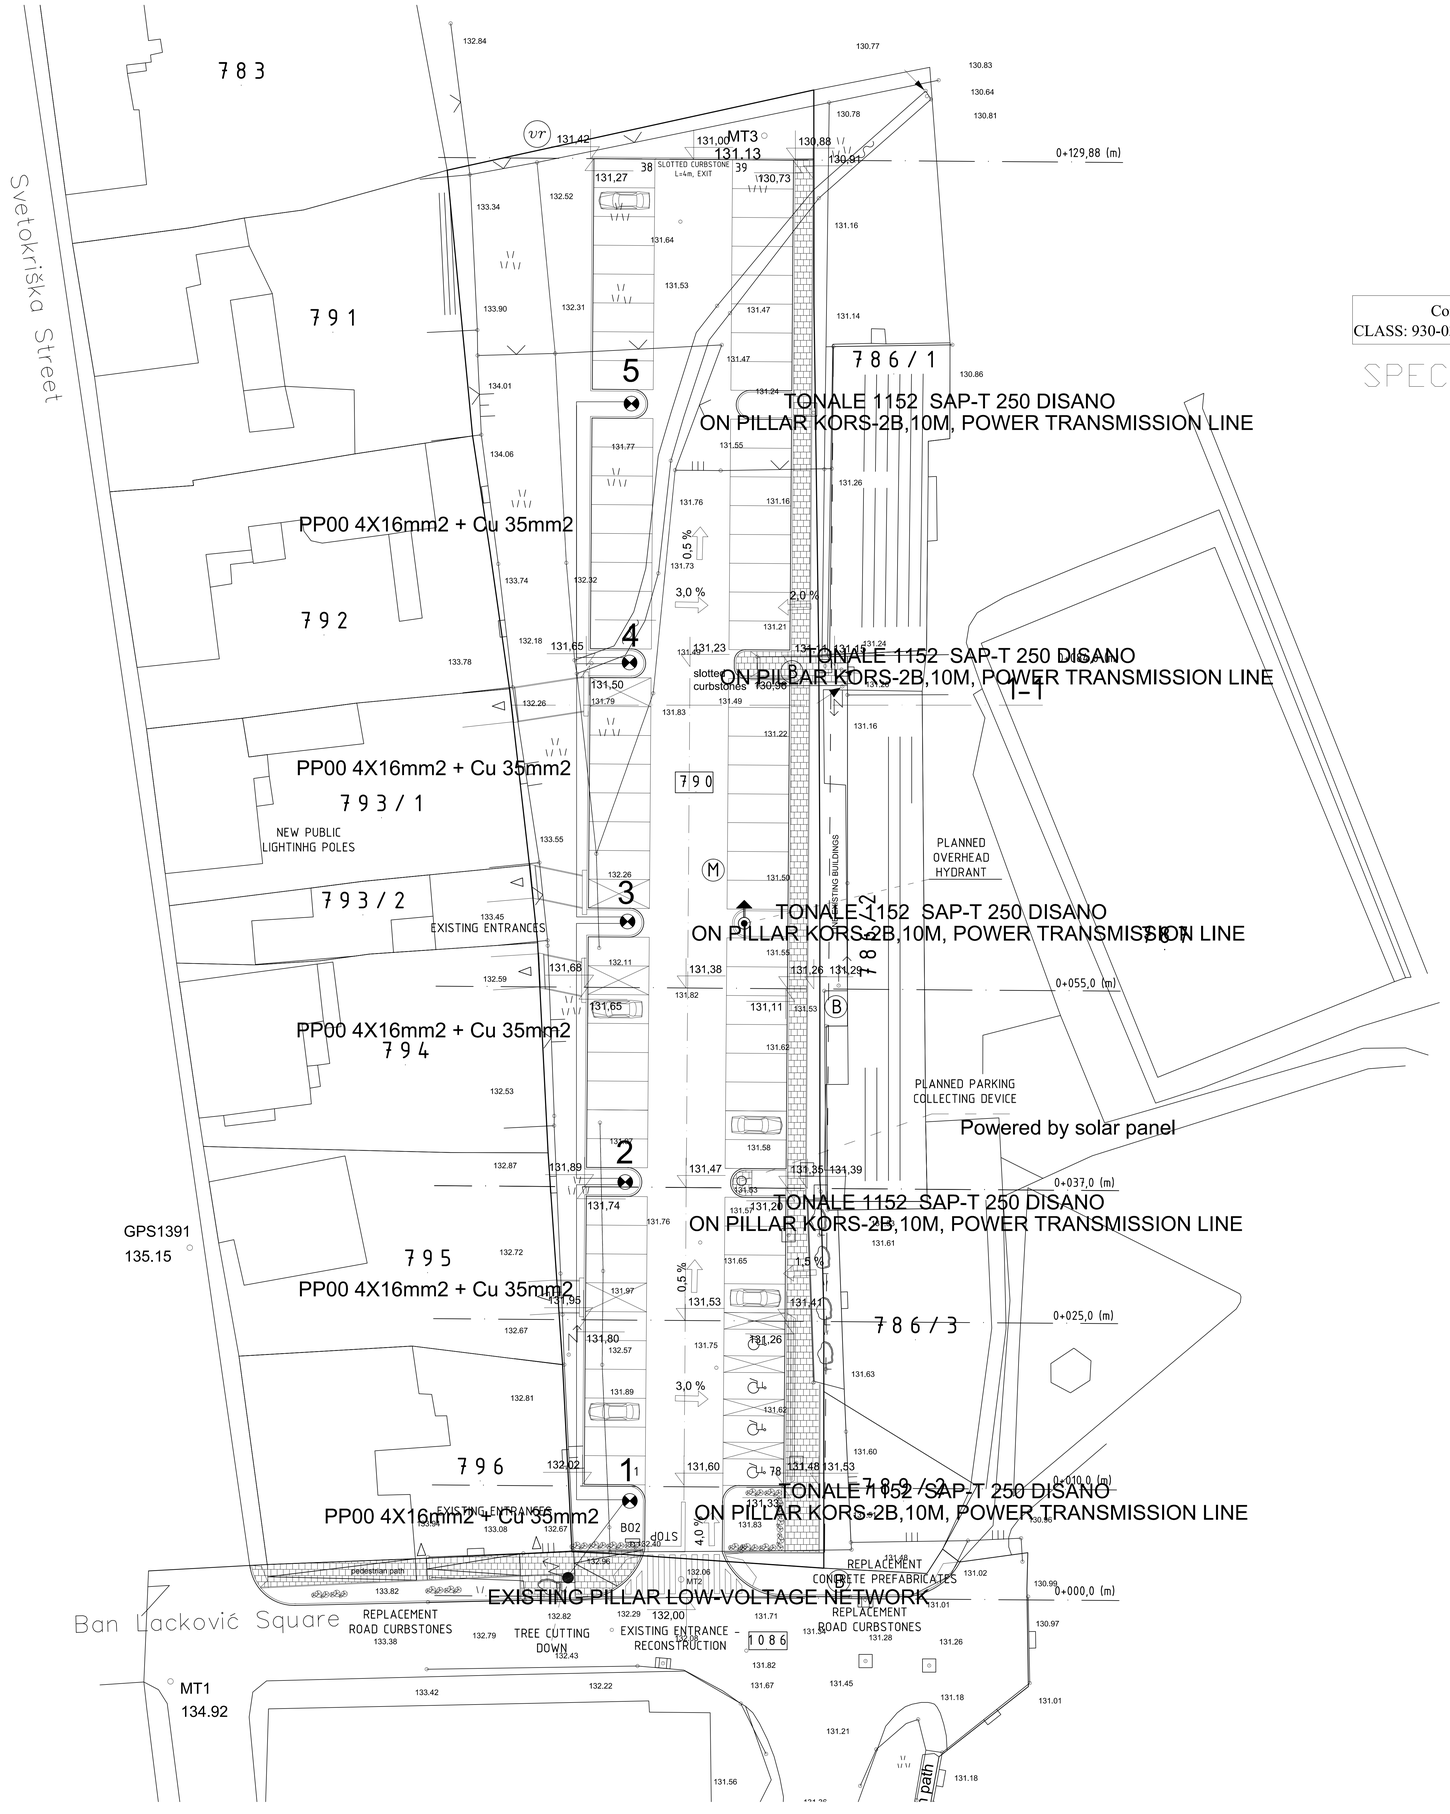

Consent to perform state surveying and real estate cadastre
CLASS: 930-03/08-02/413; URNUMBER: 541-01-01/1-08-3: Zagreb, 22.02.2008.

SPECIAL GEODESIC SURFACE

for cadastral particle: 790

Cadastral municipality : Križevci

Sheet number cadastral plan:12

Scale: 1 :500

TD 115/11

N W E S

LEGEND:
- cadastral plan
- measured
- 143.600 height
- . detail point
- Ⓐ asphalt Ⓑ concrete
- Ⓜ macadam

BUILDING SITUATION ON PGP M 1_500

DESIGN ENGINEERING CONSULTING ASSESSMENT OF REAL ESTATE kašik d.o.o. križevci	adress	sveti florijan square 5 48260 križevci	e-mail phone/fax phone	kasik@inet.hr 048/ 712 797 048/ 681 345
	mb	3516059		
	OIB	13059805273		

investor TOWN OF KRIŽEVCI I.Z.Dijankovečkog 12	processing level MAIN-EXECUTION PROJECT				created MARKO KAŠIK dipl.ing.građ.
building PARKING RECONSTRUCTION	contents SITUATION				
location KRIŽEVCI BAN LACKOVIĆ SQUARE	TD 64/11 ZOP 64-11	scale 1:500	date 08/11	Sheet No.	collaborators ZDENKA PUGAR ing.građ. MARTINA KAŠIK dipl.ing.arh.

AUTHORIZED ELECTRICAL ENGINEER'S OFFICE Anton Beti, dipl.ing.el. Križevci, Stjepana Radica 1 Phone: 048 270 411 MB 80368964		Investor: GRAD KRIŽEVCI KRIŽEVCI, I.Z.DIJANKOVEČKOG 12	
		Building: PARKING PLACE RECONSTRUCTION KRIŽEVCI,BAN LACKOVIĆ SQUARE	
	scale: 1:500 date: 08.2011.	Contents: SITUATION PUBLIC LIGHTING	
	number T.D. 042/11	ELECTRICAL INSTALLATIONS MAIN PROJECT	Sheet No. 1.